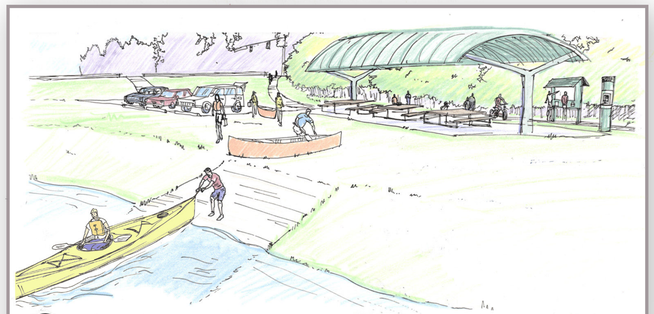

1 TRAILHEAD AND KAYAK / CANOE LAUNCH

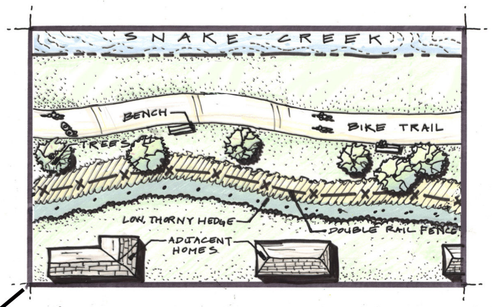


TYPICAL BIKE TRAIL PLAN VIEW
N.T.S.

2 PEDESTRIAN BRIDGE

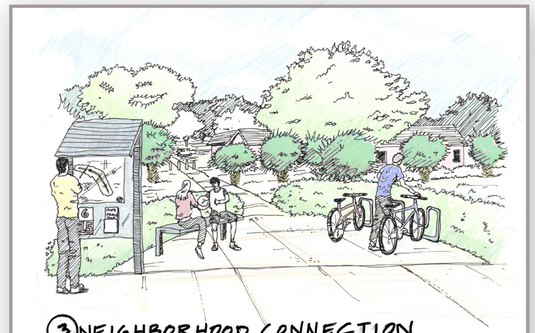

3 NEIGHBORHOOD CONNECTION

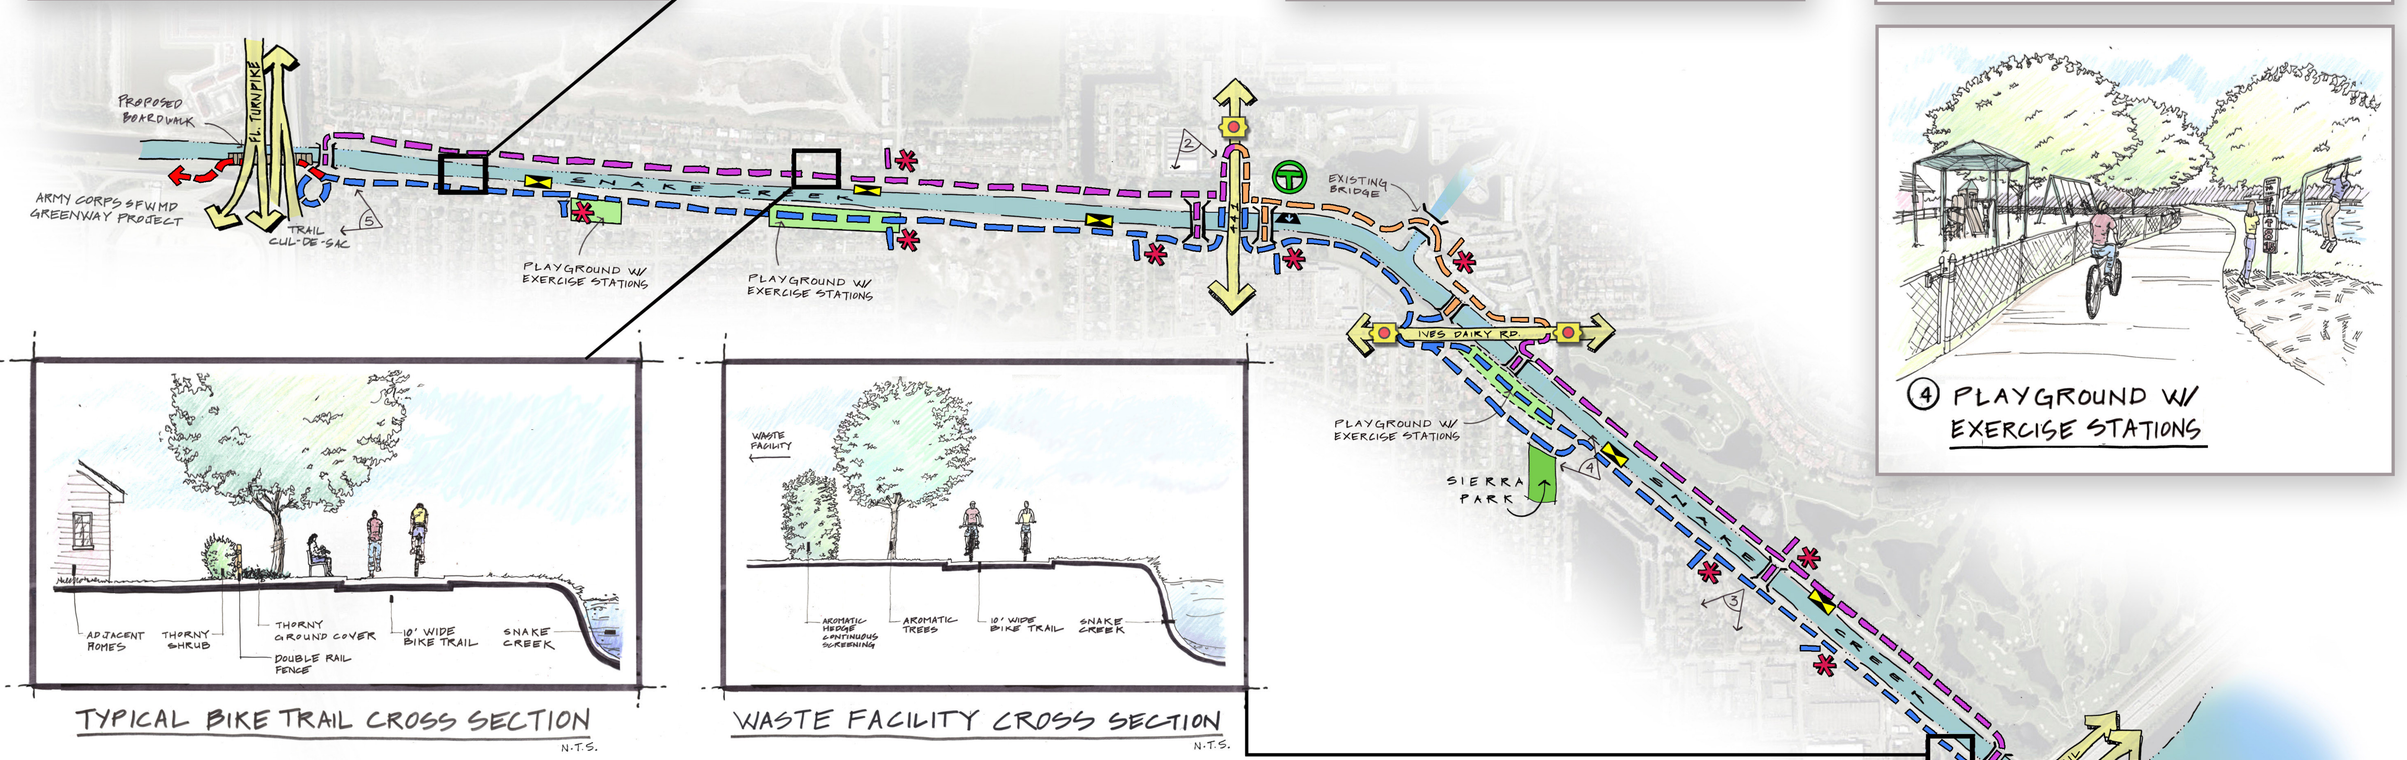




4 PLAYGROUND W/ EXERCISE STATIONS




TYPICAL BIKE TRAIL CROSS SECTION
N.T.S.




WASTE FACILITY CROSS SECTION
N.T.S.

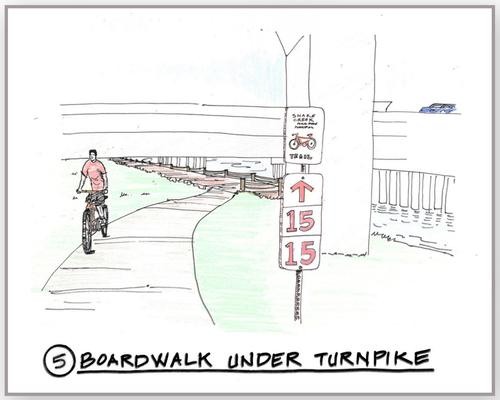


5 BOARDWALK UNDER TURNPIKE

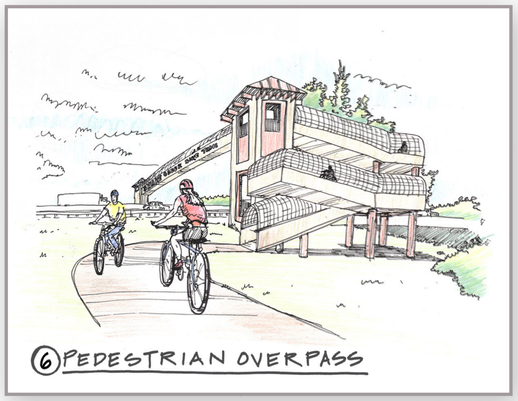

6 PEDESTRIAN OVERPASS

## LEGEND

- STREET/HWY/ RAIL CROSSING
- TRAFFIC SIGNAL
- PEDESTRIAN BRIDGE
- FUTURE PEDESTRIAN OVERPASS
- BOARDWALK
- NEIGHBORHOOD CONNECTION/ MEETING AREA
- TRAIL HEAD
- KAYAK/ CANOE LAUNCH
- CANAL/ LAKE
- PERSPECTIVE VIEW
- UNDERPASS LIGHTING
- TRAIL PHASE I
- TRAIL PHASE II
- TRAIL PHASE III
- TRAIL PHASE IV
- PARK
- EXISTING PARK
- EXISTING BIKE TRAIL
- COVERED OVERLOOK/ FISHING PLATFORM

09.30.05

MIAMI-DADE COUNTY

# SNAKE CREEK BIKE TRAIL PREFERRED PLAN

N

-300 0 300 600 1200

Kimley-Horn and Associates, Inc.

The information shown in this presentation is for illustrative purposes of what may be completed.